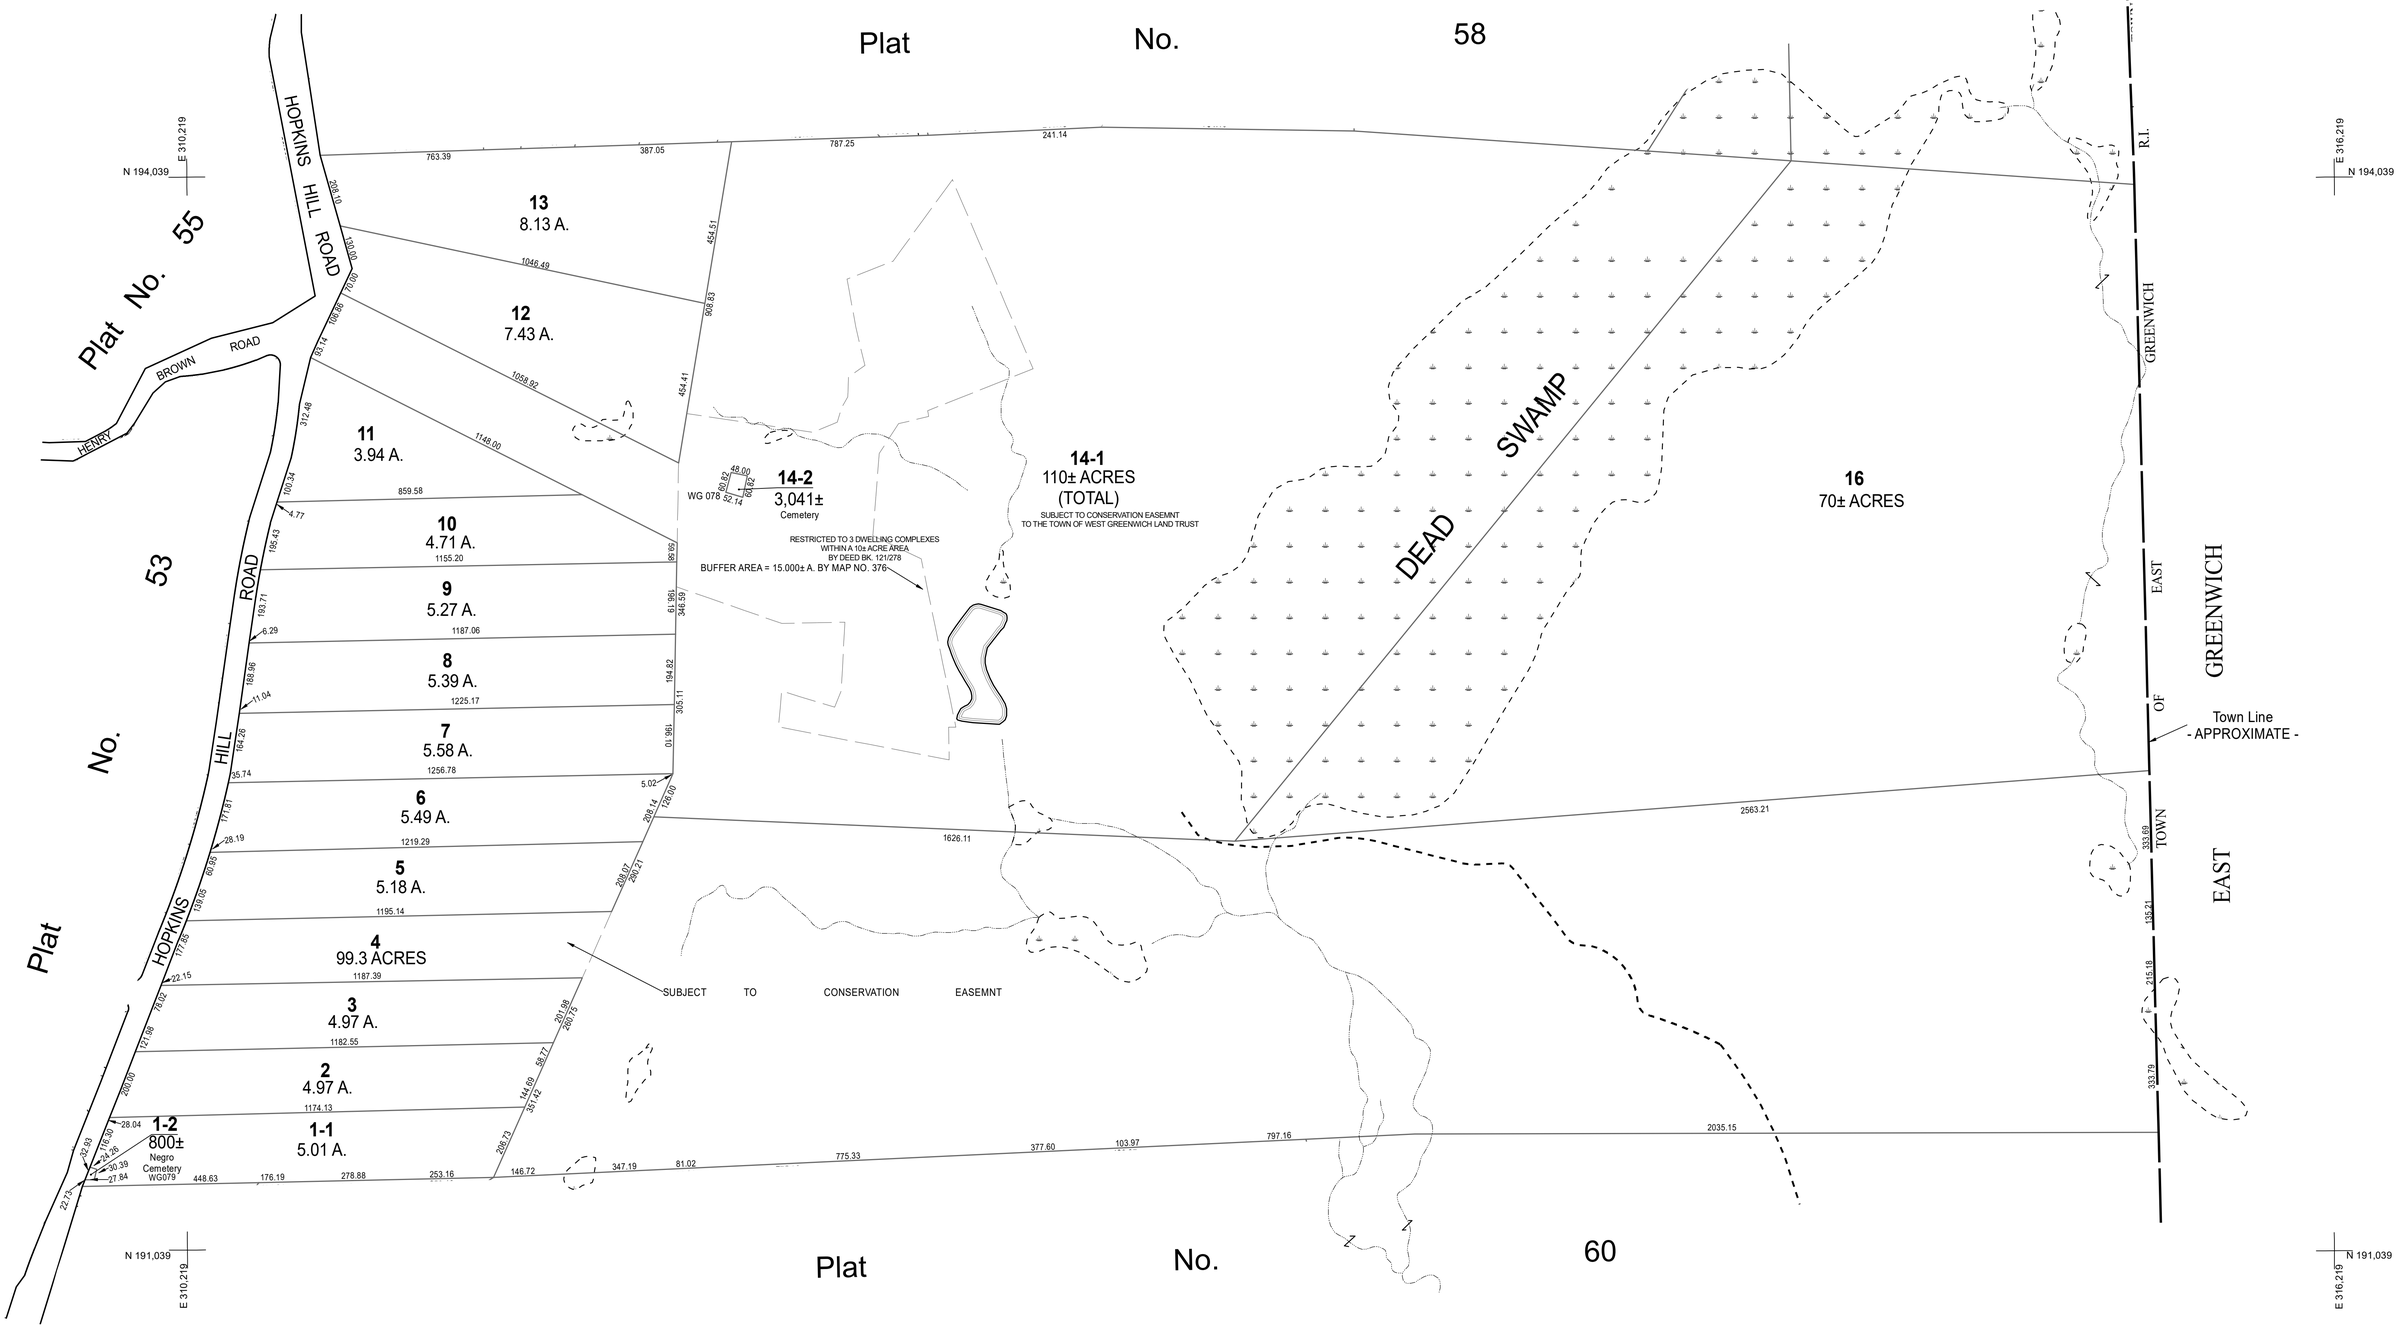

THIS MAP IS FOR ASSESSMENT PURPOSES. IT IS NOT VALID FOR LEGAL DESCRIPTION OR CONVEYANCE.

THE HORIZONTAL DATUM IS THE RHODE ISLAND STATE PLANE COORDINATE SYSTEM, NAD 83.

ORIGINAL MAPPING BY STANLEY ENGINEERING, INC.

THE LOCATIONS OF SOME OF THE CEMETERIES SHOWN ON THIS PLAT ARE APPROXIMATE AND MAY HAVE BEEN LOCATED BY OTHERS USING GPS TECHNOLOGY AND MAY NOT MEET MAP ACCURACY STANDARDS.

REVISED & REPRINTED BY

CAI Technologies
Precision Mapping. Geospatial Solutions.
11 Pleasant Street, Littleton, NH 03561
800.322.4540 - www.cai-tech.com

LEGEND

PARCEL NUMBER - - - - - - - - - - - - - - - - 9
PARCEL AREA - - - - - - - - - - - - - - 23,000 / 2.53 A
RECORD DIMENSION - - - - - - - - - - - - - - 100
SCALED DIMENSION - - - - - - - - - - - - - - 100 +/-
WATER - - - - - - - - - - - - - - - -

EASEMENT - - - - - - - - - - - - - -
RIGHT OF WAY/ACCESS - - - - - - RW
COMMON OWNERSHIP - - - - - - - OR
WETLANDS - - - - - - - - - - - - - -

N

SCALE: 1" = 200'
FEET 200 100 0 200 400 600
METERS 50 25 0 50 100 150

REVISED TO: DECEMBER 31, 2022

PROPERTY MAPS

WEST GREENWICH

RHODE ISLAND

INDEX DIAGRAM

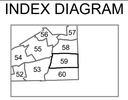

MAP NO.

59